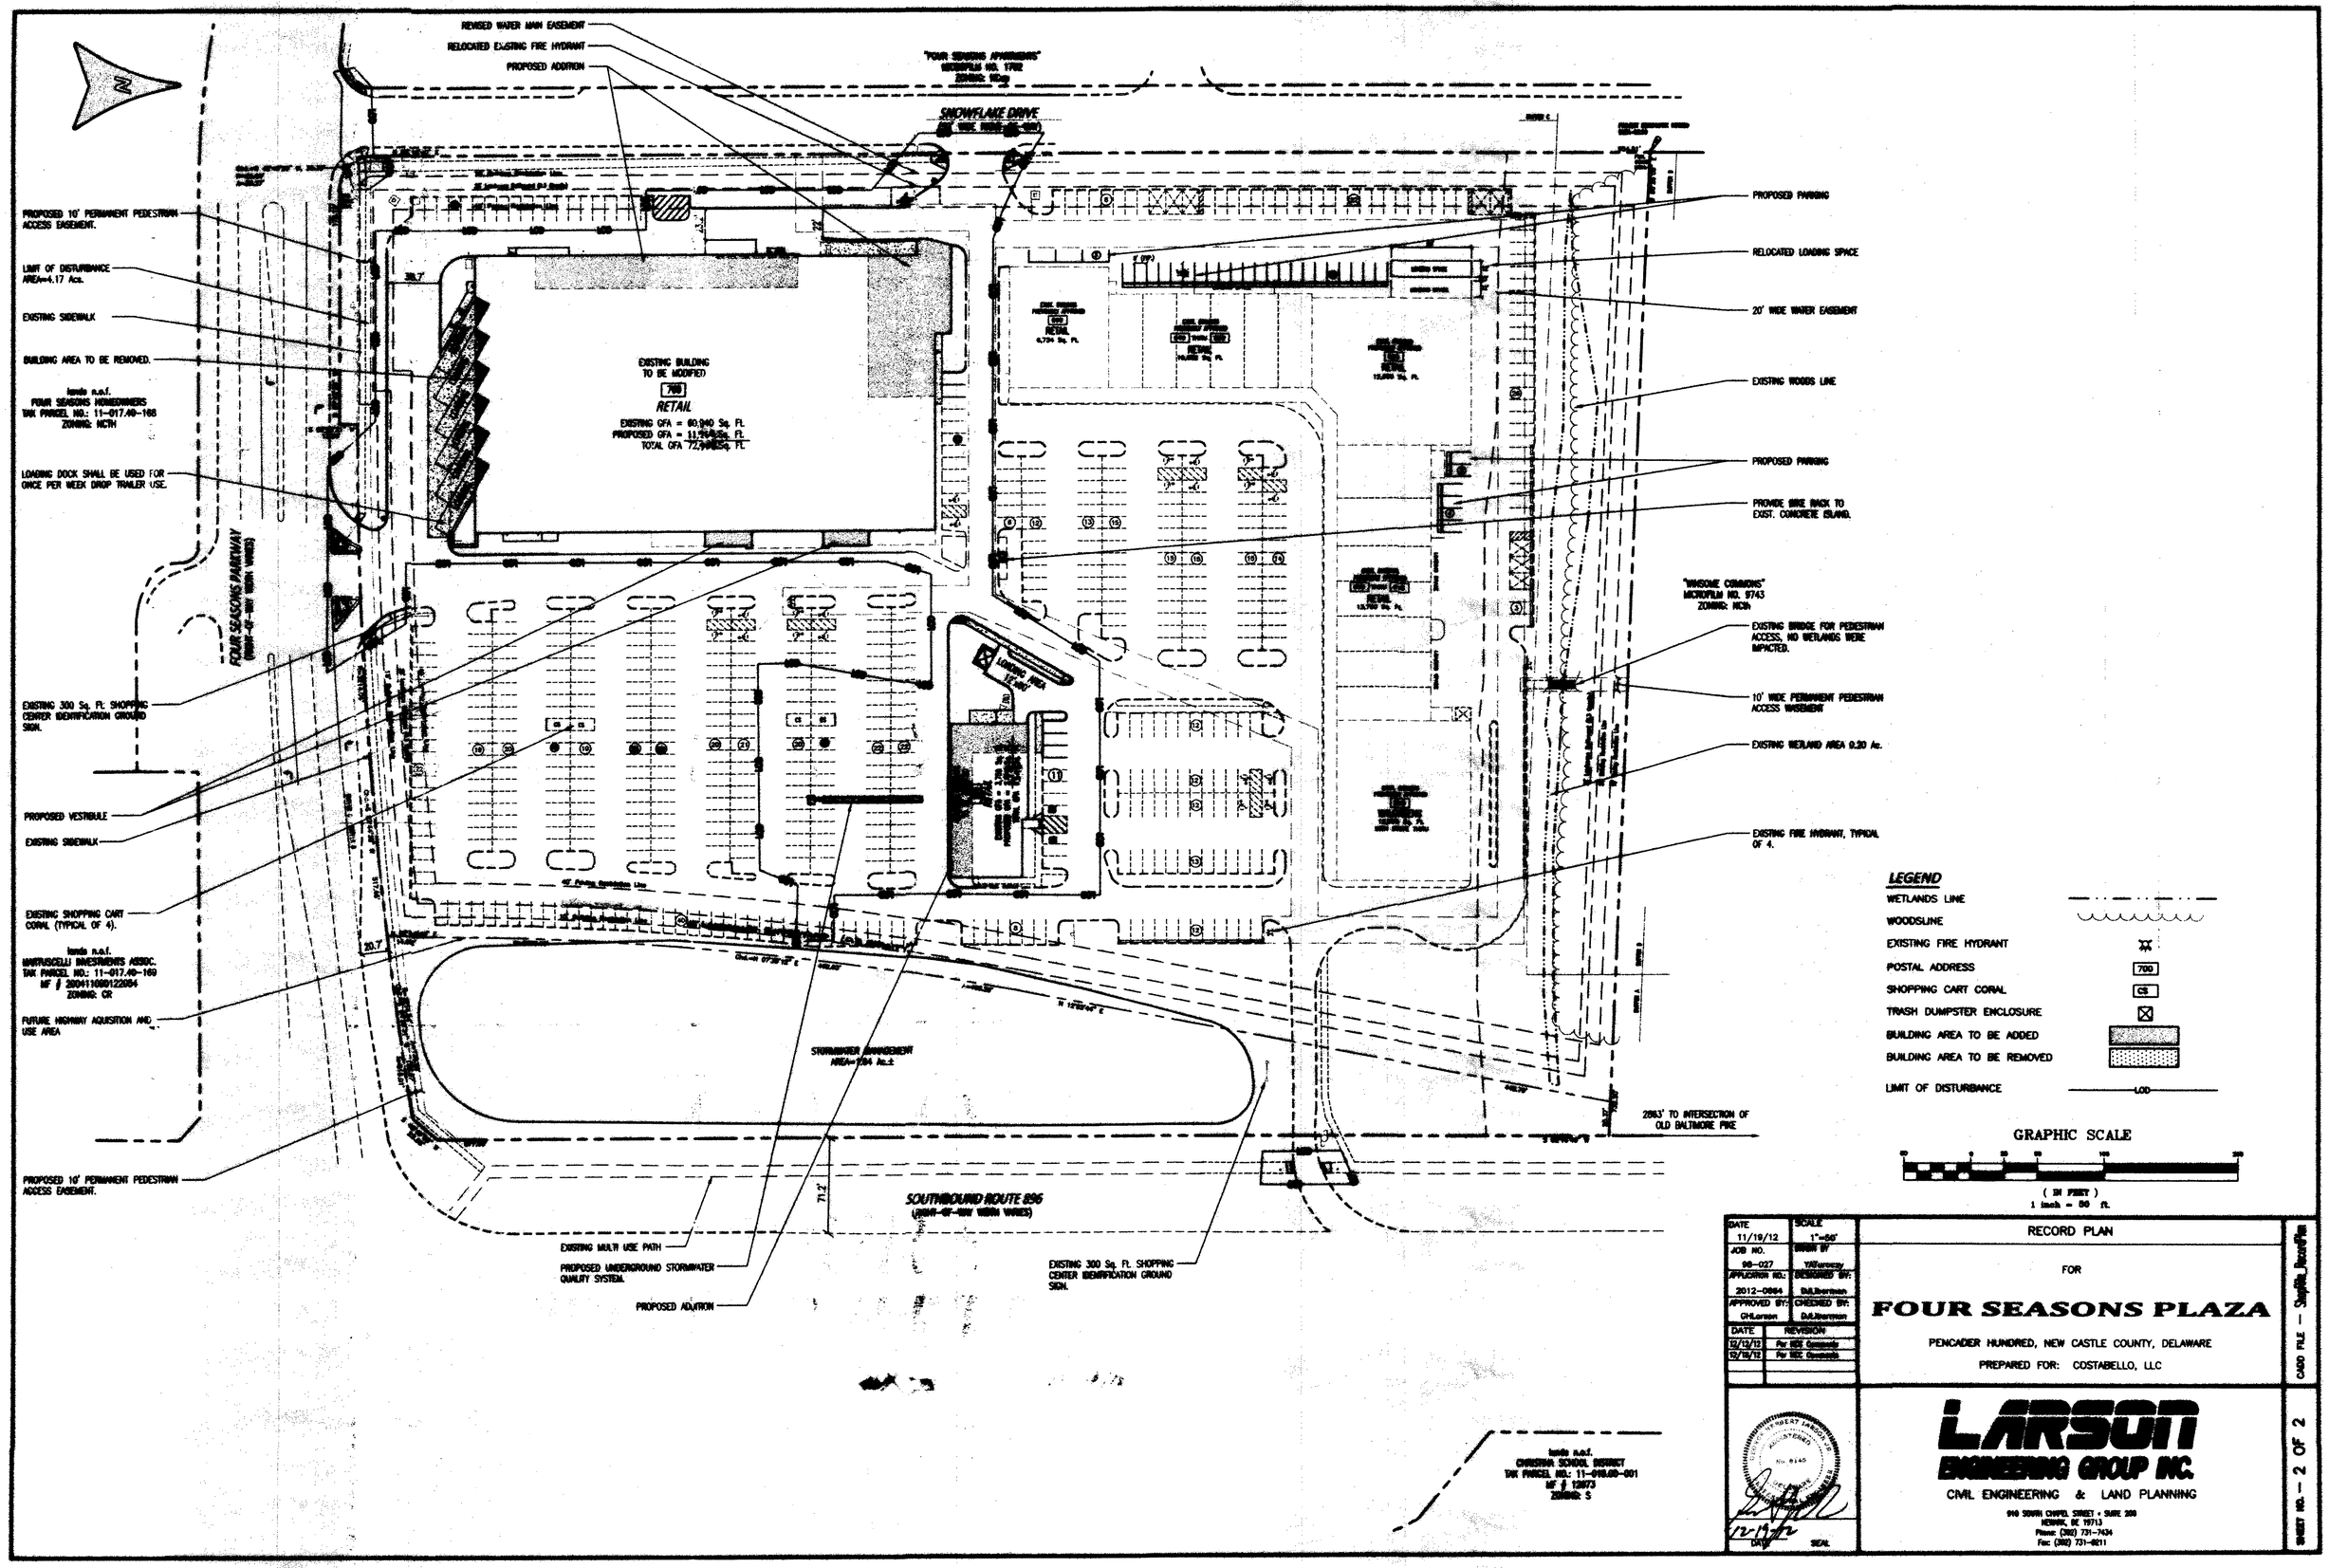

DATE	SCALE
11/19/12	1"=50'
JOB NO. 98-027	DRAWN BY YATurczy
APPLICATION NO.: 2012-0064	DESIGNED BY: DJLiberman
APPROVED BY: GHLarson	CHECKED BY: DJLiberman

DATE	REVISION
12/12/12	For NCC Comments
12/18/12	For NCC Comments

RECORD PLAN

FOR

FOUR SEASONS PLAZA

PENCADER HUNDRED, NEW CASTLE COUNTY, DELAWARE

PREPARED FOR: COSTABELLO, LLC

CADD FILE — Shopfile_RecordPlan

12-19-12
DATE SEAL

LARSON ENGINEERING GROUP INC.

CIVIL ENGINEERING & LAND PLANNING

910 SOUTH CHAPEL STREET • SUITE 200
NEWARK, DE 19713
Phone: (302) 731-7434
Fax: (302) 731-8211

SHEET NO. — 2 OF 2