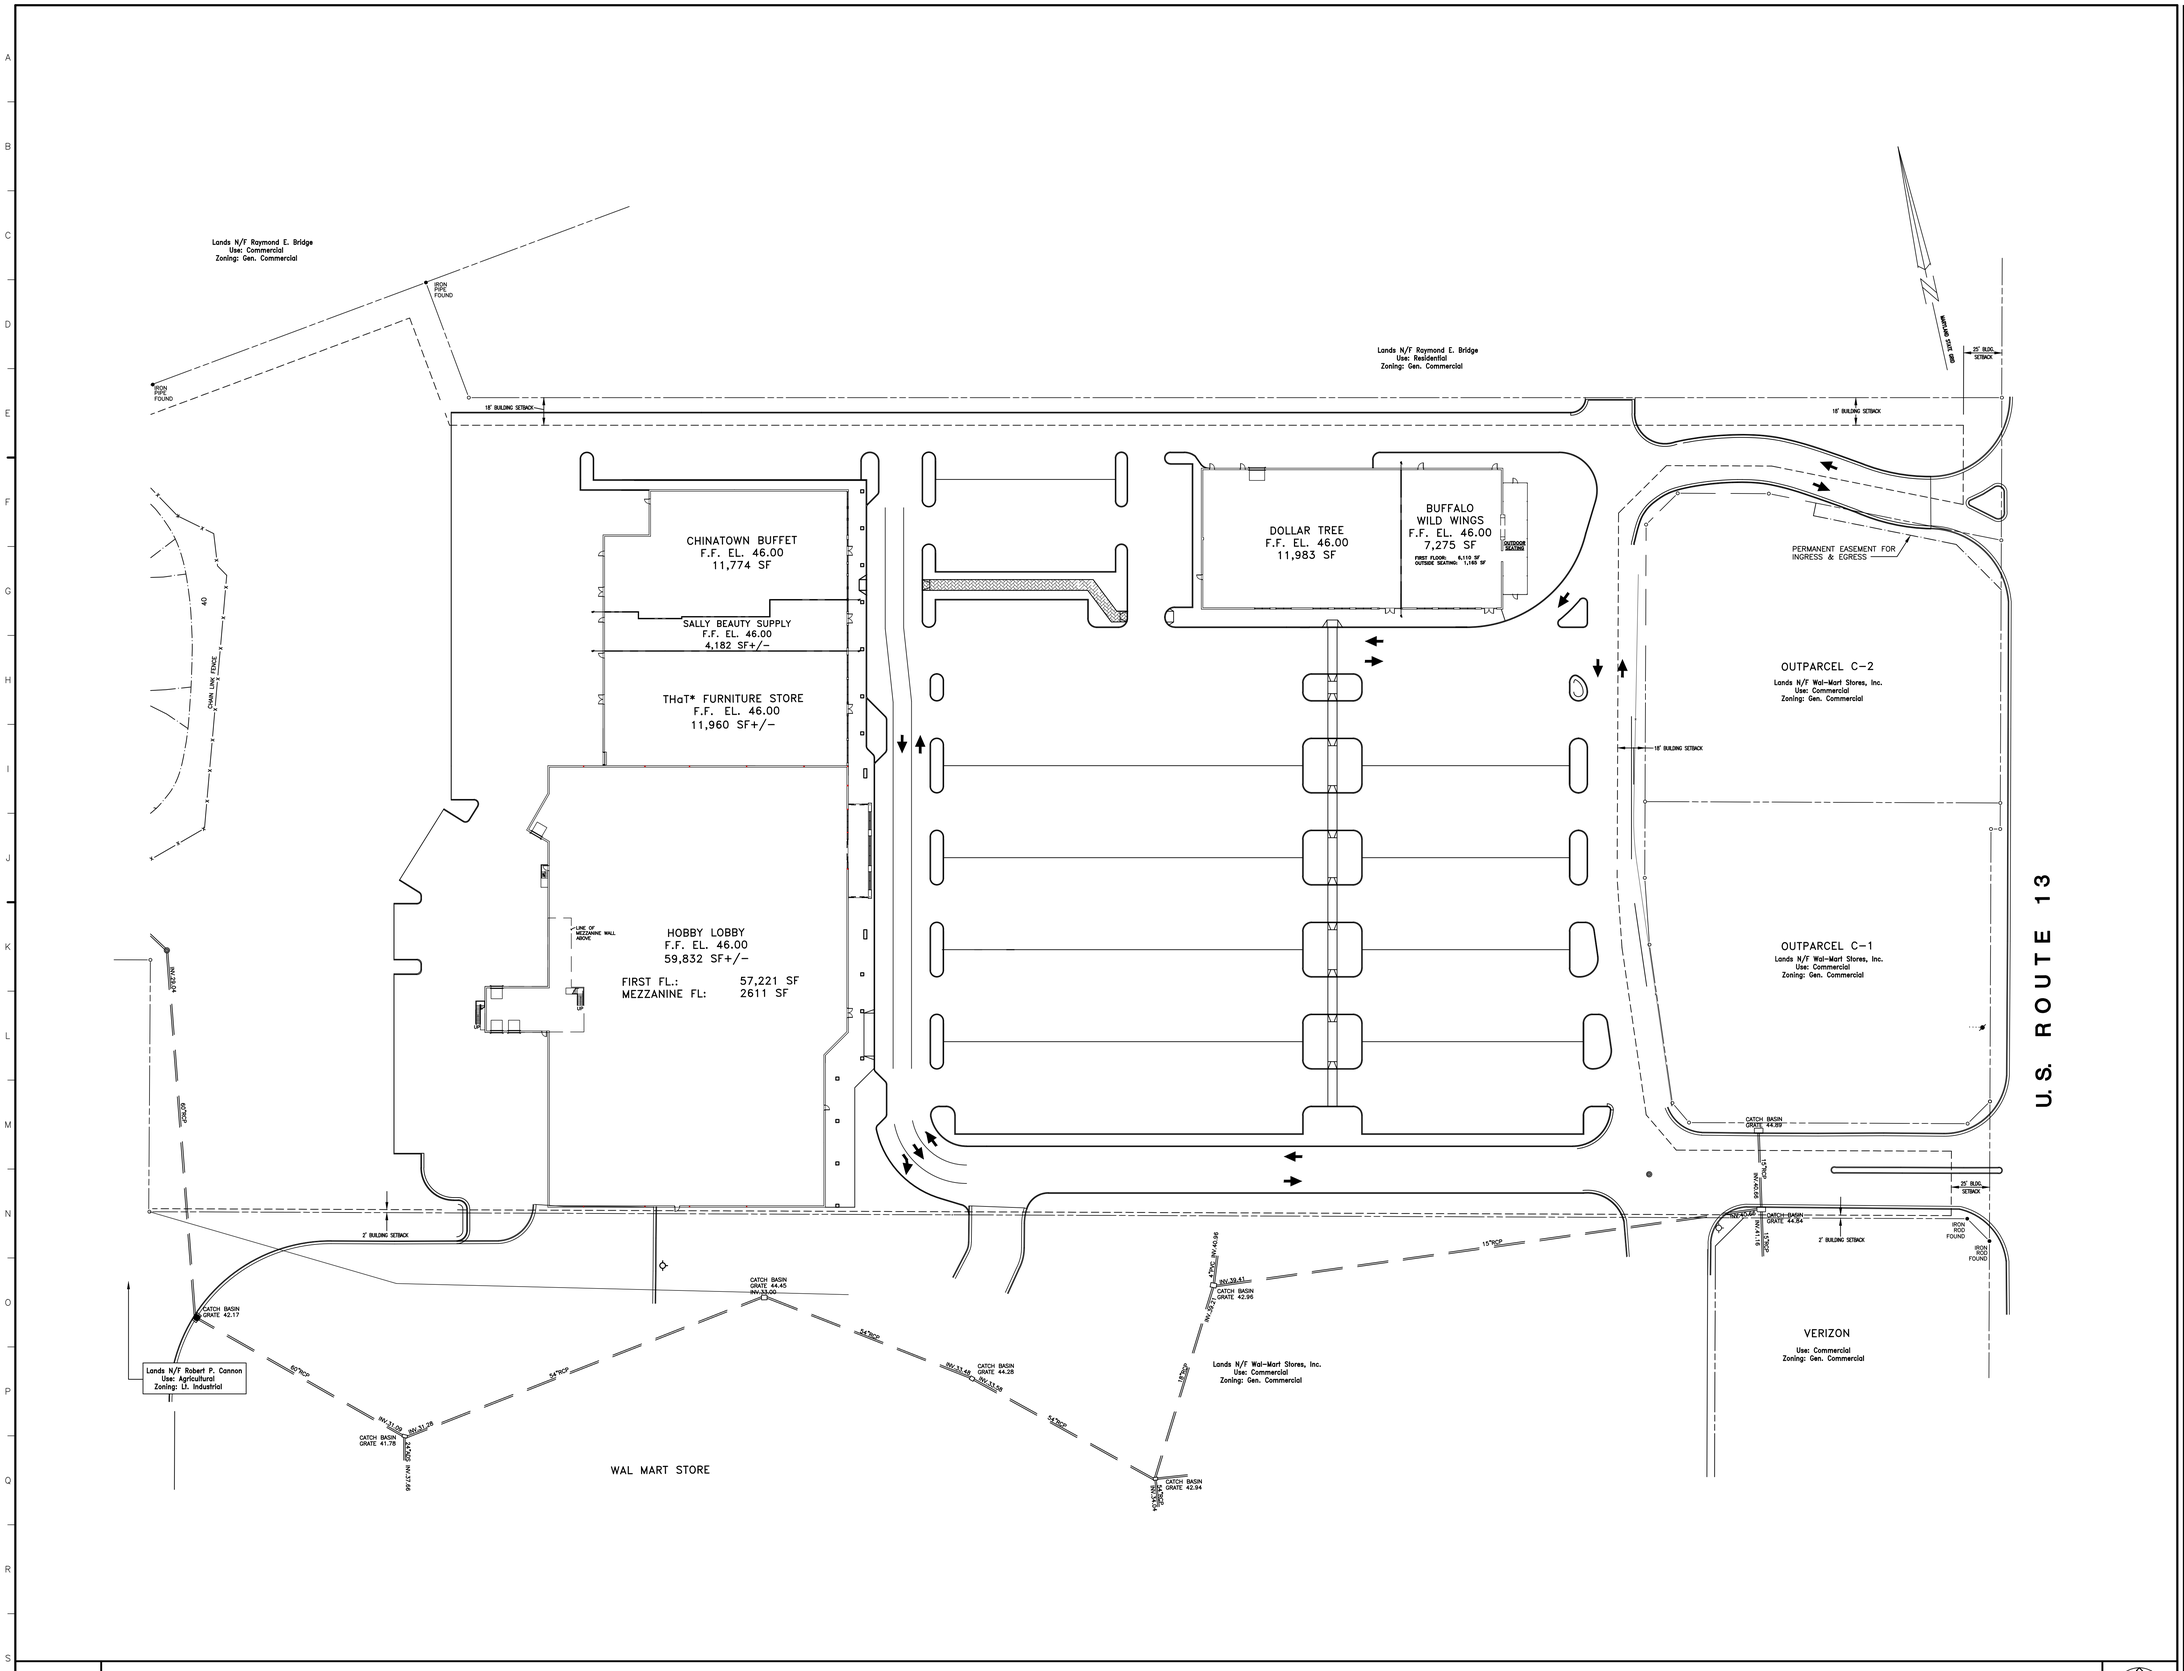

S1 KEY PLAN

1" = 40'-0"

DAVIS BOWEN & FRIEDEL, INC.

ARCHITECTS, ENGINEERS & SURVEYORS

EASTON, MARYLAND ■ MILFORD, DELAWARE
410.770.4744 302.424.1441
SALISBURY, MARYLAND ■
410.543.9091

General Notes:

Consultant:

Revision

Project:

NORTH POINTE PLAZA

2722 N. SALISBURY BLVD
SALISBURY, MARYLAND

Set No.:	Sheet Title: KEY PLAN	
Proj.No.: 0054H044.001	Scale: AS NOTED	Sheet No.:
Dwn.By: EHC	Date: 04/27/2018	KP-4

THIS DRAWING, THE DESIGN AND CONSTRUCTION FEATURES DISCLOSED ARE PROPRIETARY TO DAVIS, BOWEN & FRIEDEL, INC., AND SHALL NOT BE ALTERED OR REUSED WITHOUT WRITTEN PERMISSION.

COPYRIGHT © 2018

R:\0059\0059H044.001\KEY PLANS\Drawings\North Pointe Plaza KP.DWG May 14, 2018 - 10:19am